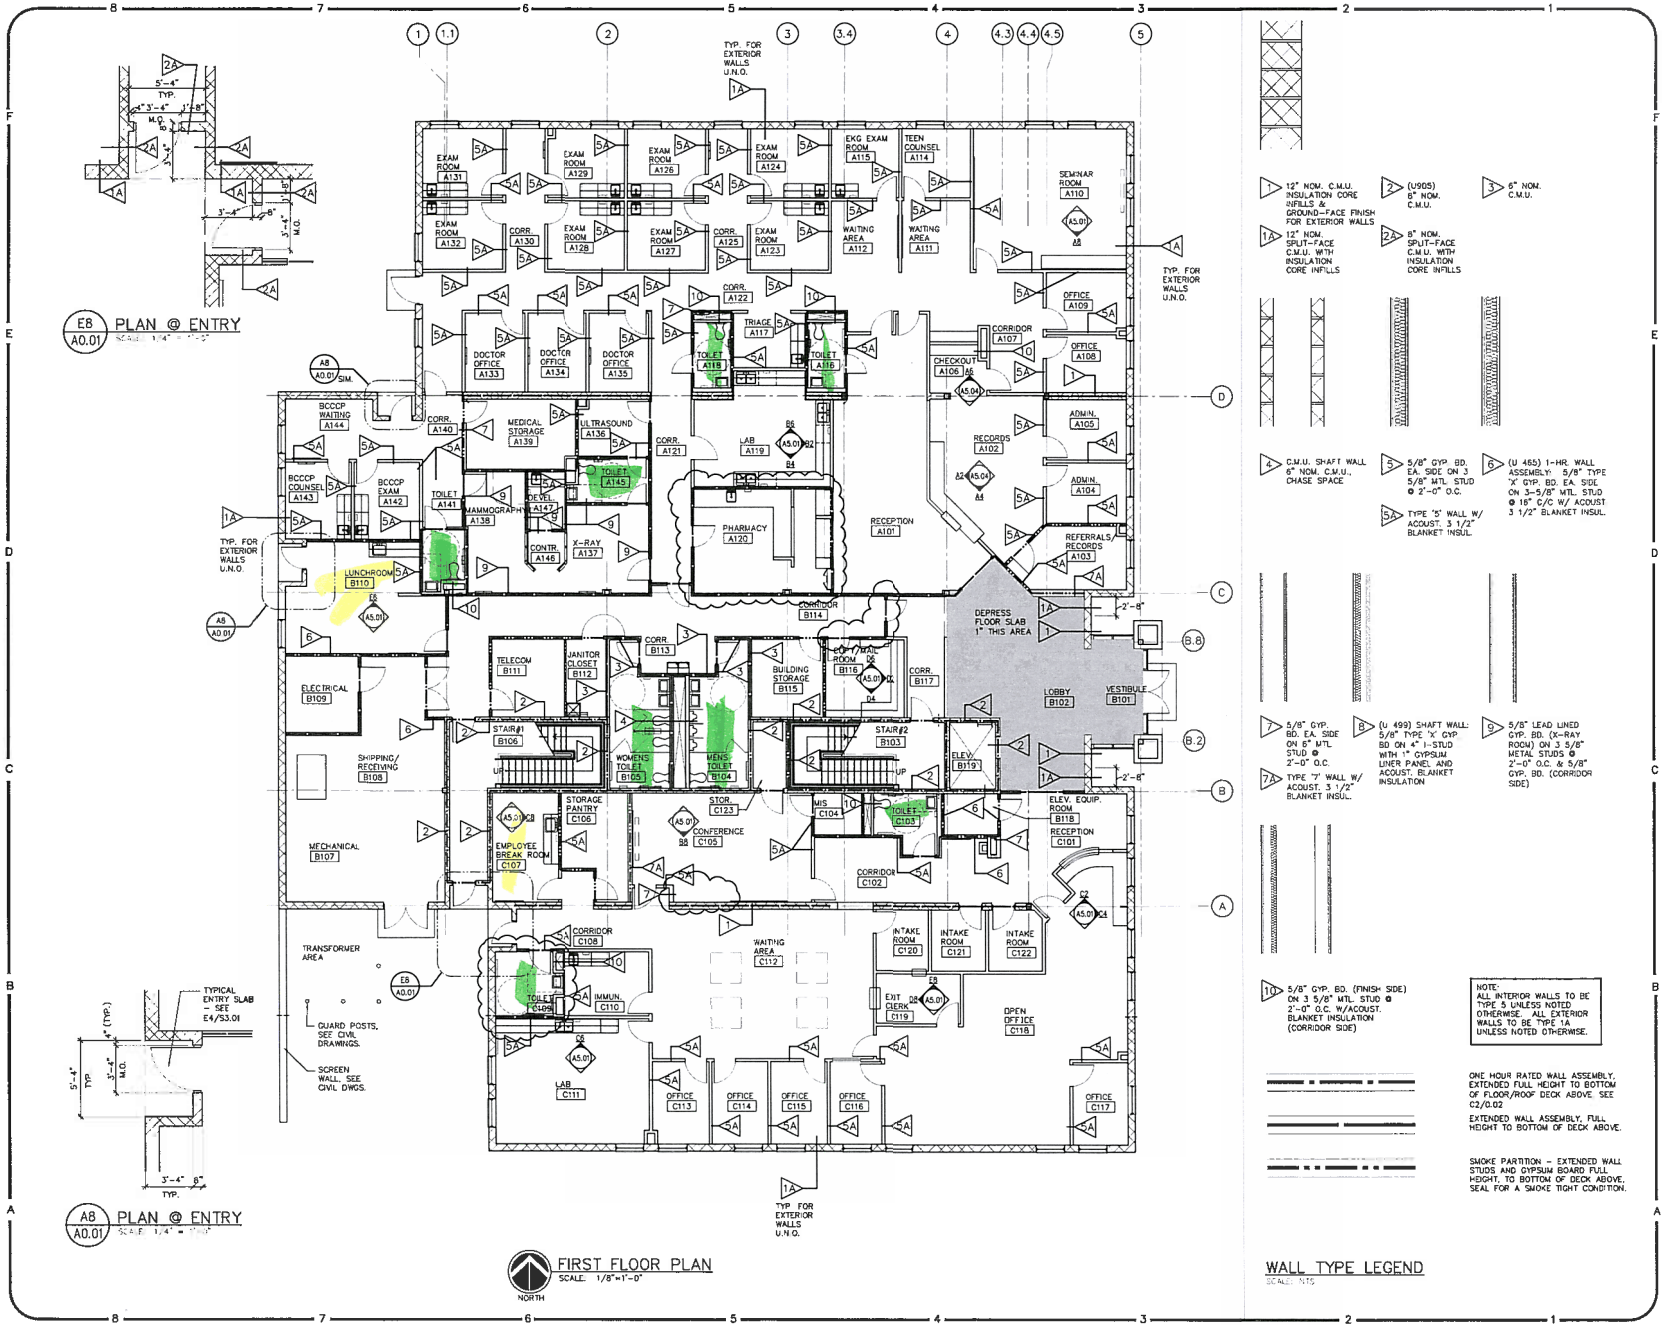

1 12" NOM. C.M.U. INSULATION CORE INFILLS & GROUND-FACE FINISH FOR EXTERIOR WALLS

2 (U905) 8" NOM. C.M.U.

3 6" NOM. C.M.U.

1A 12" NOM. SPLIT-FACE C.M.U. WITH INSULATION CORE INFILLS

2A 8" NOM. SPLIT-FACE C.M.U. WITH INSULATION CORE INFILLS

4 C.M.U. SHAFT WALL 6" NOM. C.M.U., CHASE SPACE

5 5/8" GYP. BD. EA. SIDE ON 3 5/8" MTL. STUD @ 2'-0" O.C.

5A TYPE '5' WALL W/ ACOUST. 3 1/2" BLANKET INSUL.

6 (U 465) 1-HR. WALL ASSEMBLY: 5/8" TYPE 'X' GYP. BD. EA. SIDE ON 3-5/8" MTL. STUD @ 16" C/C W/ ACOUST 3 1/2" BLANKET INSUL.

7 5/8" GYP. BD. EA. SIDE ON 6" MTL. STUD @ 2'-0" O.C.

7A TYPE '7' WALL W/ ACOUST. 3 1/2" BLANKET INSUL.

8 (U 499) SHAFT WALL: 5/8" TYPE 'X' GYP BD ON 4" I-STUD WITH 1" GYPSUM LINER PANEL AND ACOUST. BLANKET INSULATION

9 5/8" LEAD LINED GYP. BD. (X-RAY ROOM) ON 3 5/8" METAL STUDS @ 2'-0" O.C. & 5/8" GYP. BD. (CORRIDOR SIDE)

10 5/8" GYP. BD. (FINISH SIDE) ON 3 5/8" MTL. STUD @ 2'-0" O.C. W/ACOUST. BLANKET INSULATION (CORRIDOR SIDE)

NOTE:
ALL INTERIOR WALLS TO BE TYPE 5 UNLESS NOTED OTHERWISE. ALL EXTERIOR WALLS TO BE TYPE 1A UNLESS NOTED OTHERWISE.

ONE HOUR RATED WALL ASSEMBLY, EXTENDED FULL HEIGHT TO BOTTOM OF FLOOR/ROOF DECK ABOVE. SEE C2/0.02

EXTENDED WALL ASSEMBLY, FULL HEIGHT TO BOTTOM OF DECK ABOVE.

SMOKE PARTITION - EXTENDED WALL STUDS AND GYPSUM BOARD FULL HEIGHT, TO BOTTOM OF DECK ABOVE, SEAL FOR A SMOKE TIGHT CONDITION.

WALL TYPE LEGEND

SCALE: NTS

GHAFARI

Ghafari Associates, Inc.
17101 Michigan Avenue
Dearborn, MI USA 48126-2736
T 313-441-3000
F 313-436-8630 313-436-8653

Architects ▪ Planners
Engineers ▪ Managers

ACCESS

NEW COMMUNITY HEALTH BUILDING FOR:

The Arab Community Center for Economic and Social Services

6450 MAPLE
DEARBORN, MICHIGAN

REVISION	DATE
CCD #3	11/5/01
ADDENDUM #1	2/12/01
DOCUMENT ISSUE-01 ISSUED FOR	12/29/00

PROJECT #	01059.001
DATE	11/9/00
IN CHARGE	R.YURK AIA
DESIGNED	T.BEHNER AIA
DRAWN	T.BEHNER AIA
REVIEWED	D.WAGNER AIA
APPROVED	

SHEET TITLE

FIRST FLOOR PLAN
WALL TYPE & WALL LEGEND

01059.001	A0.01
JOB NUMBER	SHEET NUMBER

C:\Projects\Project Folders\01059\Construction Documents\Arch\01059-A0.01.dwg, 11/9/2001 1:34:48 PM, Tim Behner

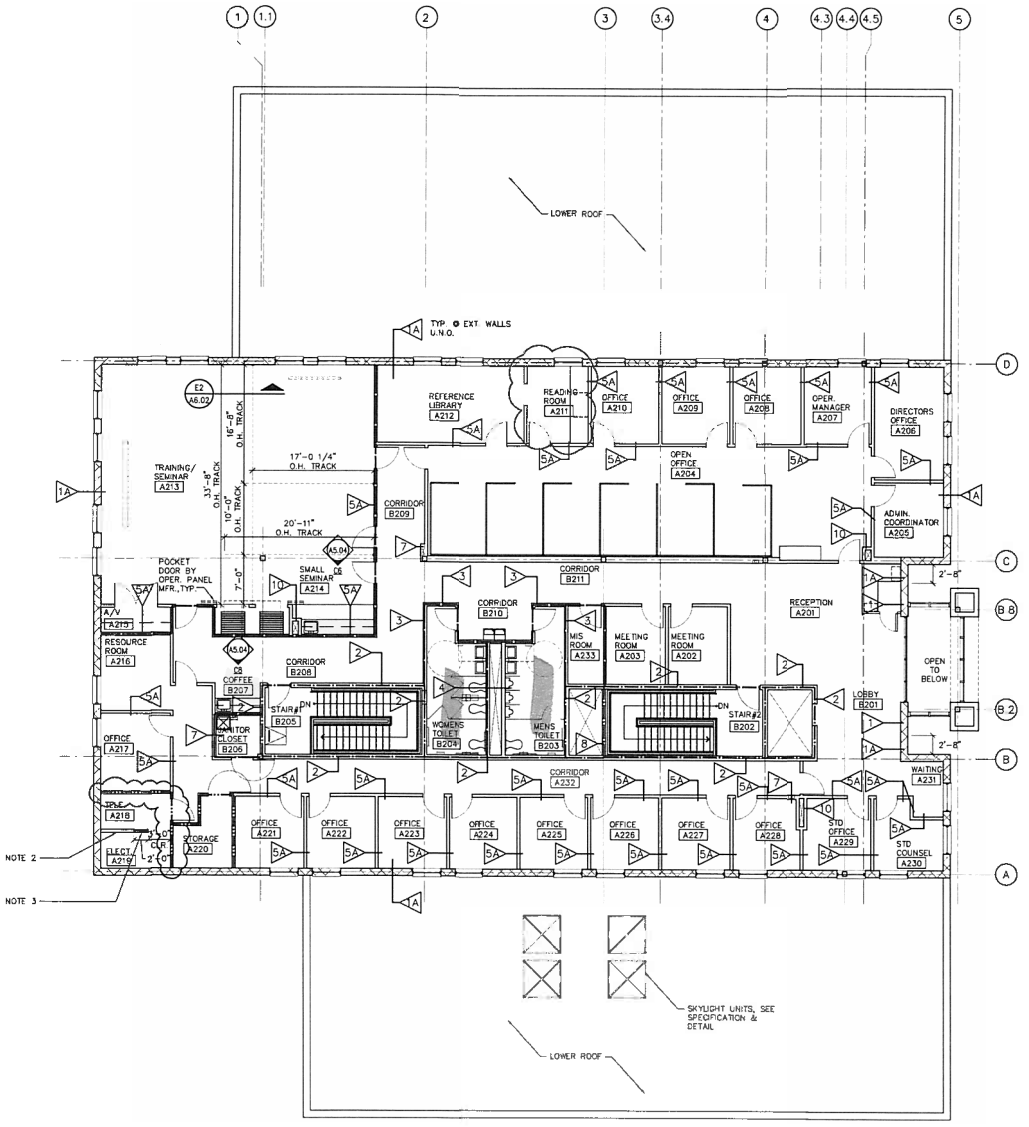

NOTE:
1. SEE SHEET A1-01 FOR WALL TYPE LEGEND.
2. 8'-0" HIGH WALL
3. 2'-0" WIDE FULL HIGHT.

SECOND FLOOR PLAN
SCALE: 1/8"=1'-0"

NORTH

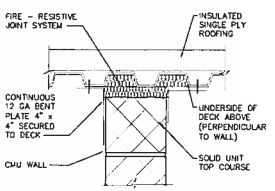

INTERIOR NON-LOADBEARING

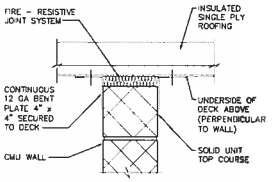

INTERIOR NON-LOADBEARING

D2 / A0.01 TYP. TOP OF WALL/ROOF DECK DETAIL
SCALE: 1 1/2" = 1'-0"

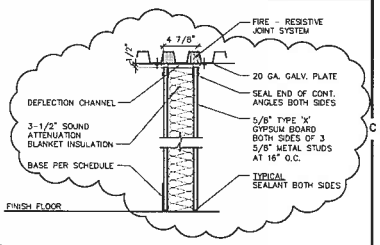

C2 DETAIL, WALL TYPE 6
SCALE: 1 1/2" = 1'-0" (UL DESIGN NO. U465)

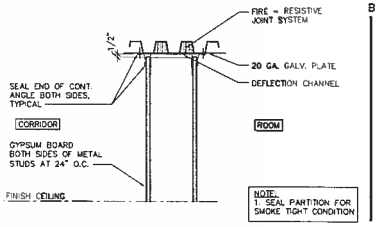

A2 TYPICAL SMOKE PARTITION DETAIL
SCALE: 1 1/2" = 1'-0" (UL DESIGN NO. U465)

GHAFARI
Ghafari Associates, Inc.
17101 Michigan Avenue
Dearborn, MI USA 48126-2736
T 313-441-3000
F 313-436-8630 313-436-8653
Architects ▪ Planners
Engineers ▪ Managers

ACCESS

NEW COMMUNITY HEALTH BUILDING FOR:

The Arab Community Center for Economic and Social Services

6450 MAPLE
DEARBORN, MICHIGAN

REVISION	DATE
ADDENDUM #1	2/12/01
DOCUMENT ISSUE-01 ISSUED FOR	12/29/00

PROJECT #	01059.001
DATE	11/9/00
IN CHARGE	R.YURK AIA
DESIGNED	T.BEHNER AIA
DRAWN	T.BEHNER AIA
REVIEWED	D.WAGNER AIA
APPROVED	

SHEET TITLE
SECOND FLOOR PLAN
WALL TYPES & DETAILS

01059.001	A0.02
JOB NUMBER	SHEET NUMBER

© Ghafari Associates, Inc. 2001 11/16/2001 6:34:54 PM C:\PLOTTING\project docs\01059\Contract Documents\01.dwg